SITE PLAN KEYED NOTES	
TAG	DESCRIPTION

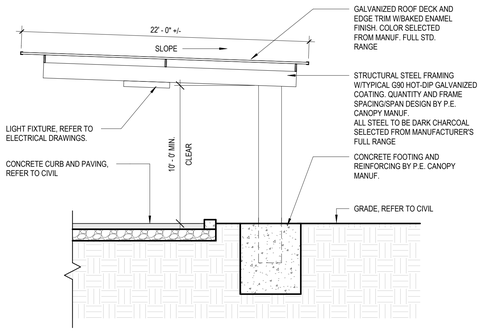

NOTE:
- BASIS OF DESIGN: POLIGON CAR CANOPY - FULL CANTILEVER, MONOSLOPE

1 PARKING CANOPY - ALTERNATE
3/16" = 1'-0"

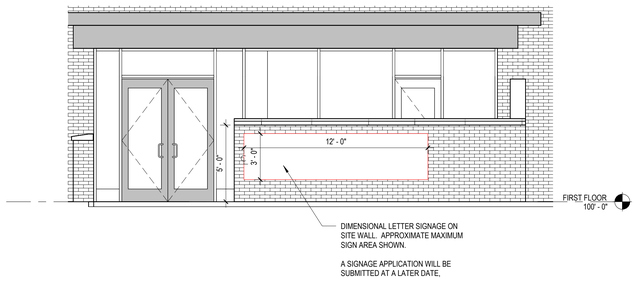

2 SITE WALL- STAFF PATIO/ENTRY
1/4" = 1'-0"

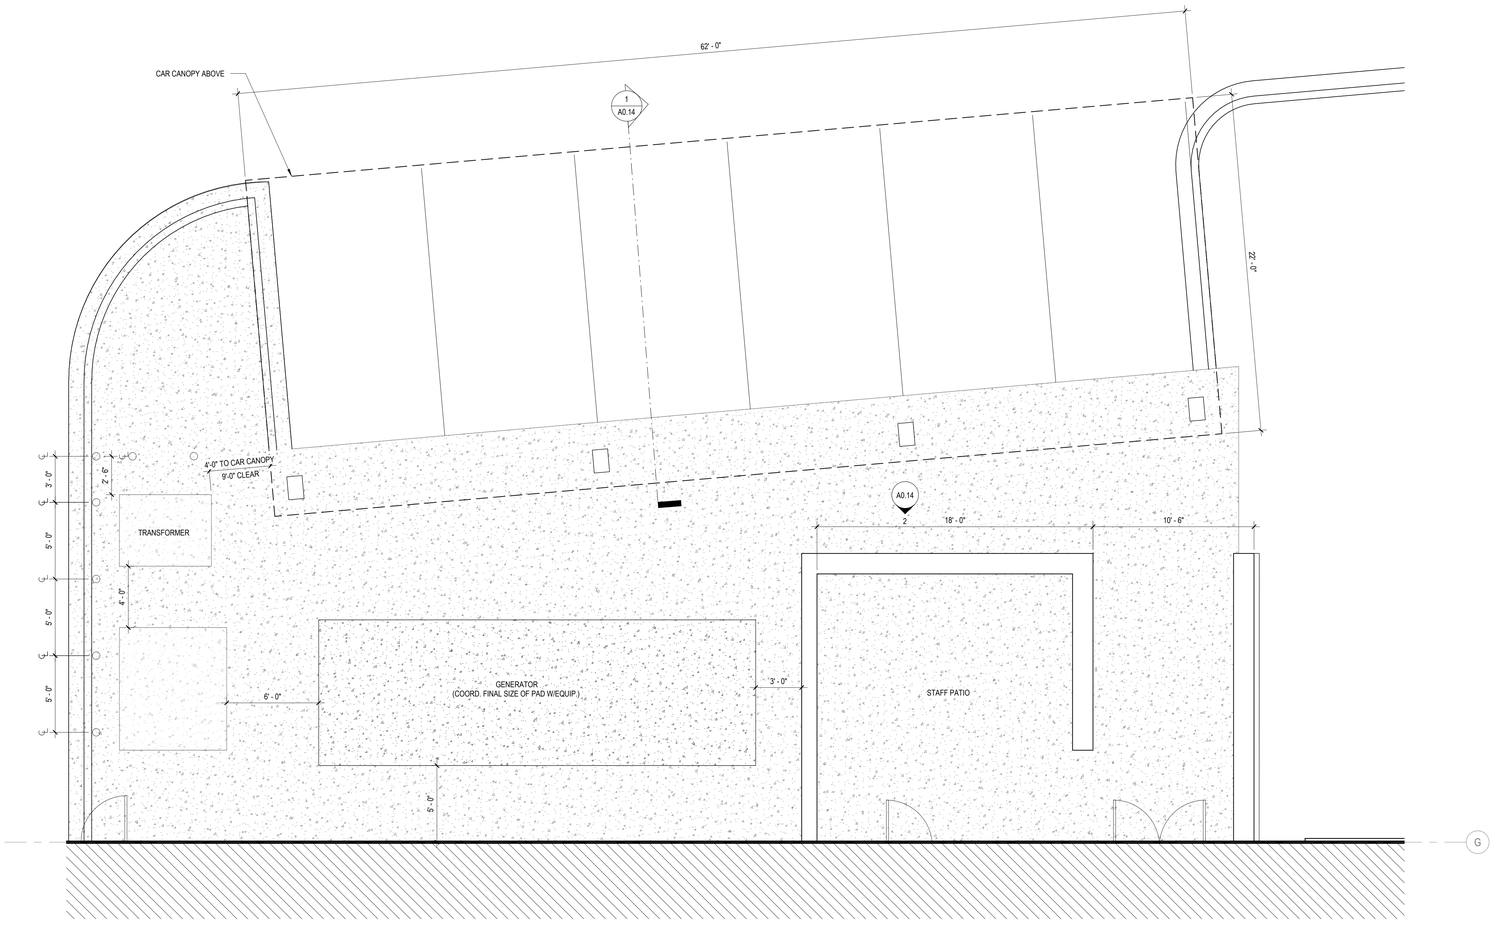

N

3 ENLARGED SITE PLAN- NORTH
1/4" = 1'-0"

FGM Architects
1 Westbrook Corporate Center
Suite 1000
Westchester, Illinois 60154

630.574.8300 OFFICE

ILLINOIS PROFESSIONAL DESIGN FIRM #184-000350

CIVIL
Eriksson Engineering Associates, LTD.
145 Commerce Dr. Suite A
Grayslake, IL 60030
847.223.4804 (O)

LANDSCAPE
Eriksson Engineering Associates, LTD.
145 Commerce Dr. Suite A
Grayslake, IL 60030
847.223.4804 (O)

STRUCTURAL
McCluskey Engineering Corporation
1887 High Grove Lane
Naperville, IL 60540
630.717.5399 (O)

MEPFP
Consolidated Consulting Engineers
212 S. Milwaukee Ave.
Wheeling, IL 60090
847.215.0690 (O)

NOT FOR CONSTRUCTION

FOR REVIEW ONLY

Not for regulatory approval, permit or construction.

The information on this document is preliminary or incomplete, not for construction, recording purposes, or implementation.

ISSUANCE		
NO	DATE	DESCRIPTION
	10/10/25	PLANNING & ZONING

LIBERTYVILLE POLICE STATION
VILLAGE OF LIBERTYVILLE
200 E COOK AVE.
LIBERTYVILLE, ILLINOIS 60048

PLANNING & ZONING SUBMITTAL-FINAL

ENLARGED ARCHITECTURAL SITE PLAN & SITE DETAILS

SHEET NO.
A0.14

JOB NO. 25-4289.01
© 2025 FGM Architects

10/21/2025 3:53:16 PM
Autodesk Docs://Libertyville Police Station/25-4289.01_LibertyvillePD_2024 CD.rvt
Copyright 2025 FGM ARCHITECTS