Existing Impervious Areas

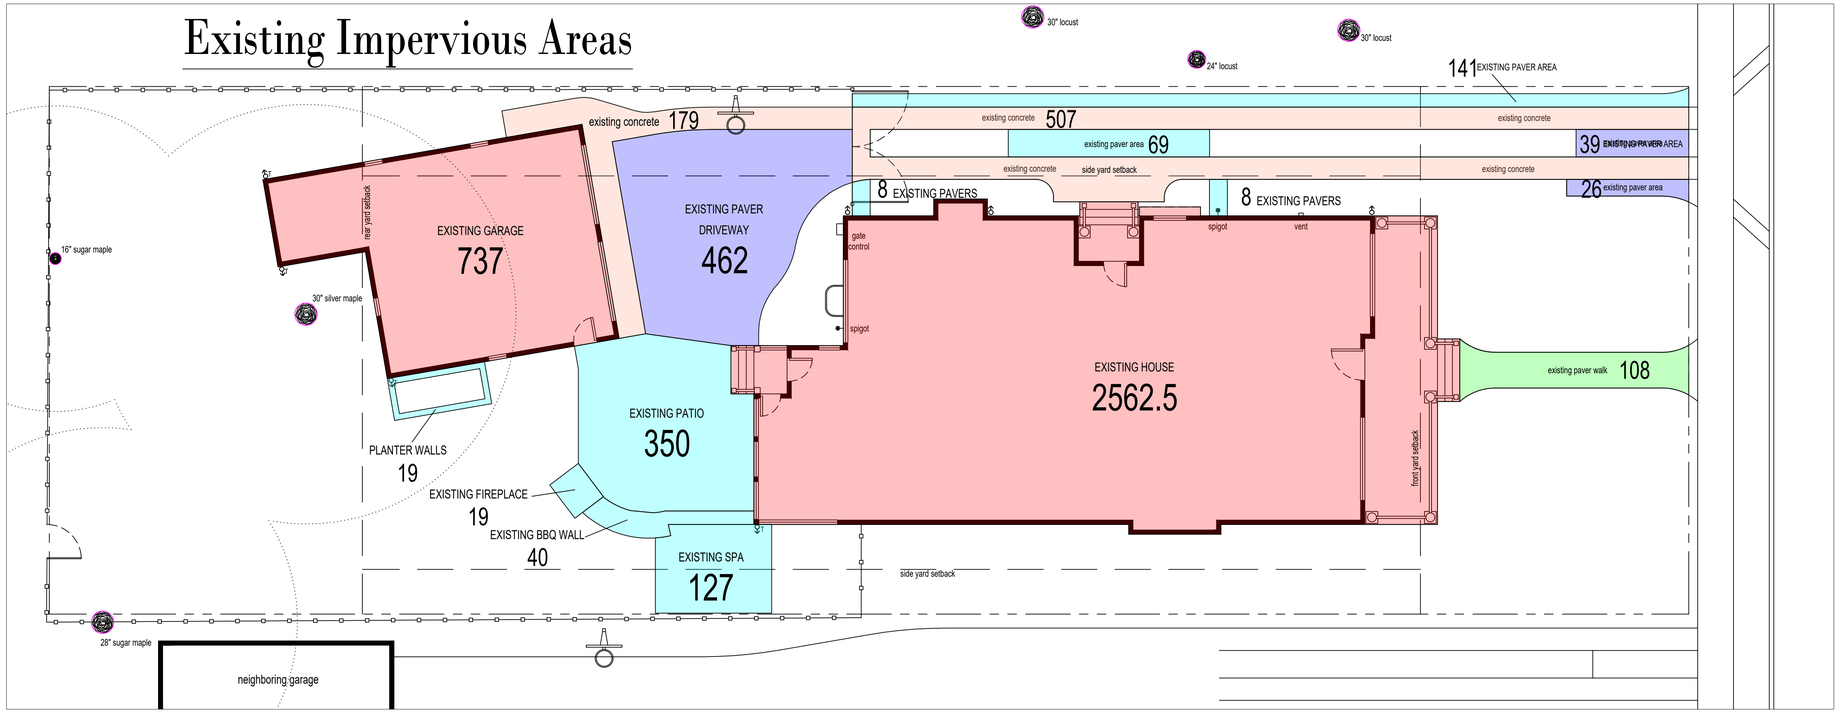

Proposed Impervious Areas (10/15/24)

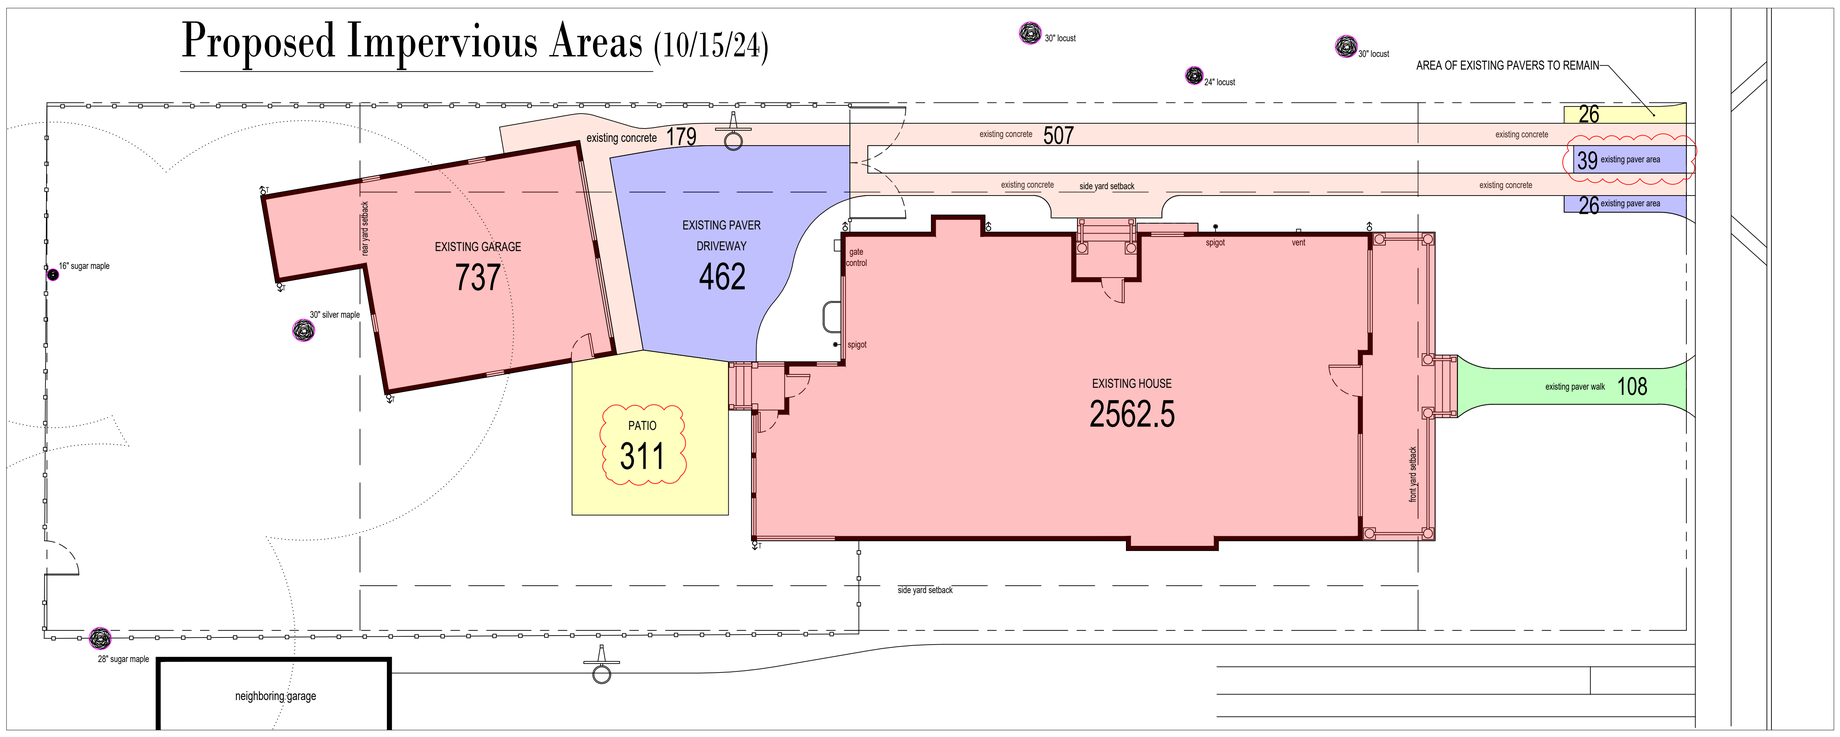

PROPERTY AREA	10,812.00
MAX. IMPERVIOUS COVERAGE	45%
MAX. IMPERVIOUS SQUARE FOOTAGE	4,865

	EXISTING	ORIGINAL PROPOSED	REVISED PROPOSED
house	2562.5	2562.5	2562.5
garage	737	737	737
walk-front	108	108	108
driveway			
- paver areas (rear yard)	462	539	462
-paver areas (driveway approach)	291	283	91
- concrete areas	686	507	686
patio	350	509	311
raise planter	19	0	0
spa	127	78	0
BBQ area	40	34	0
fireplace	19	0	0
TOTAL	5401.5	5357.5	4957.5
COVERAGE PERCENTAGE	50%	50%	45.9%

James Martin Associates, Inc.
Landscape Architecture Construction Management
1440 Townline Road Libertyville, Illinois 60060
(847) 634-1660
E-Mail: MARTINASSOC@ATT.NET
MartinAssociates

DIETZ RESIDENCE

525 Lange Court, Libertyville Illinois

North

James Martin Associates, Inc., hereby reserves its common law copyrights and other property rights in these plans. These plans are confidential and not to be reproduced, changed, or copied in any form or manner whatsoever, nor disclosed to or used by any third party without express written permission and consent of Martin Associates.

Scale:

Date: 6/18/24

Rev.: 10/15/24

Sheet of